Name of Work : Construction of CC Road and Drain at KoteBeedhi and surrounding areas in Chowdeshwari Ward no 02 Yelahanka Sub-Division.

Asst. Executive Engineer
Yelahanka Sub. Divison
(BBMP Ynk. Zn)
Yelahanka, Bangalore

Name of Work : Construction of CC Road and Drain at KoteBeedhi and surrounding areas in Chowdeshwari Ward no 02 Yelahanka Sub-Division.

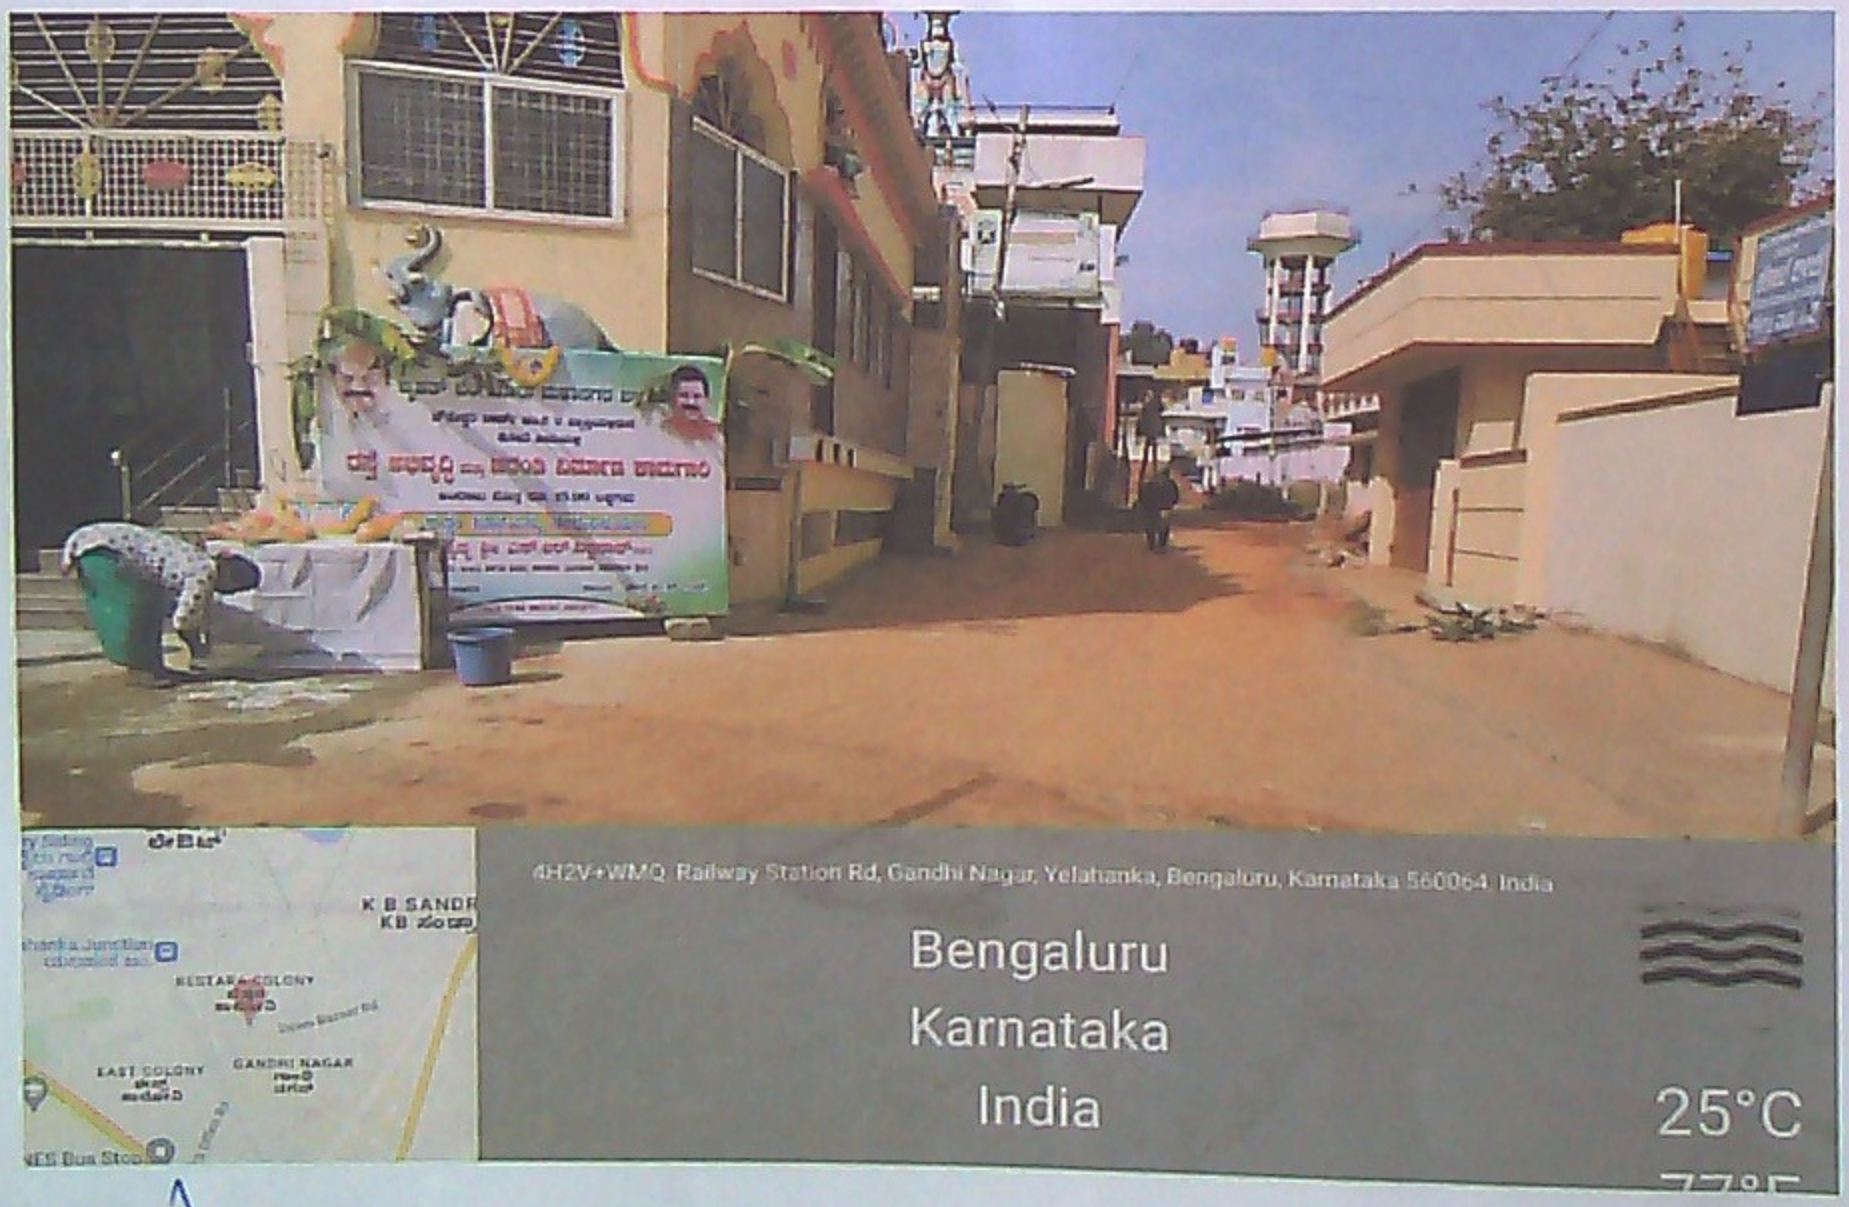

Asst. Executive Engineer
Yelahanka Sub. Divison
(BBMP Ynk. Zn)
Yelahanka, Bangalore

Name of Work : Construction of CC Road and Drain at KoteBeedhi and surrounding areas in Chowdeshwari Ward no 02 Yelahanka Sub-Division.

	Decimal	DMS
Latitude	13.103274	13°6'11" N
Longitude	77.593646	77°35'37" E

	Decimal	DMS
Latitude	13.103236	13°6'11" N
Longitude	77.593694	77°35'37" E

Asst. Executive Engineer
Yelahanka Sub. Division
(BBMP Ynk. Zn)
Yelahanka, Bangalore

Name of Work : Construction of CC Road and Drain at KoteBeedhi and surrounding areas in Chowdeshwari Ward no 02 Yelahanka Sub-Division.

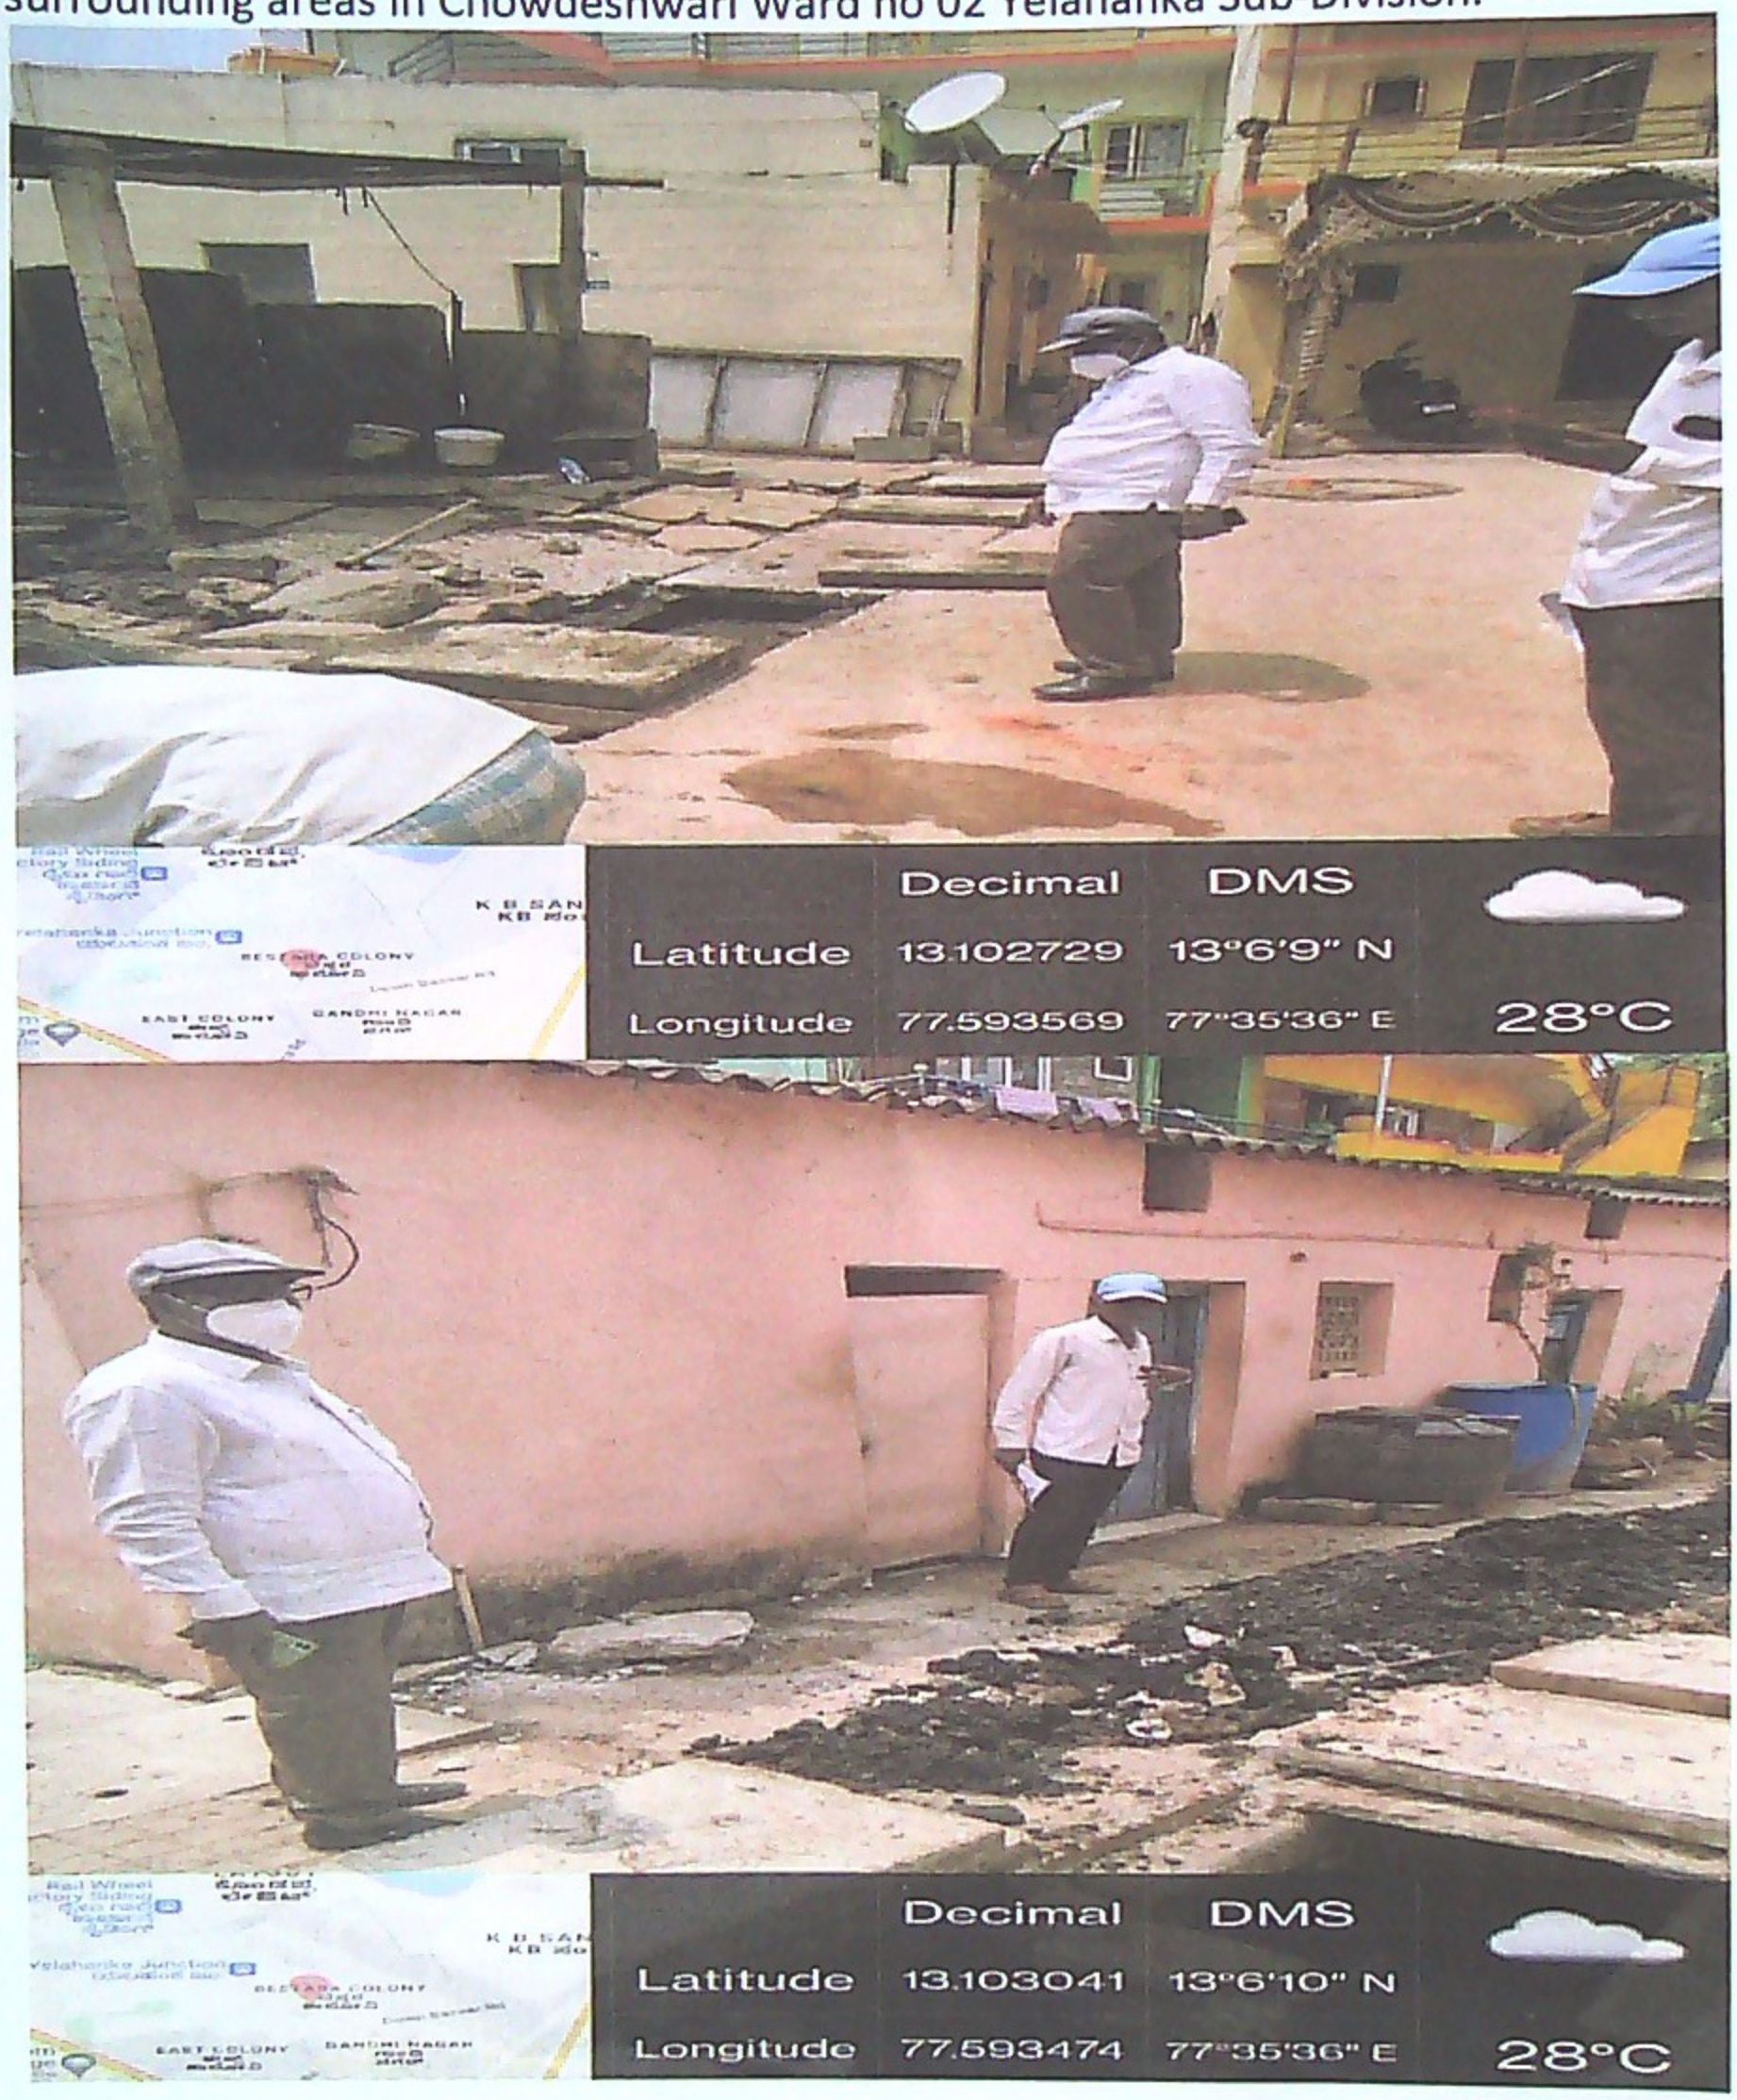

Asst. Executive Engineer
Yelahanka Sub. Divison
(BBMP Ynk. Zn)
Yelahanka, Bangalore